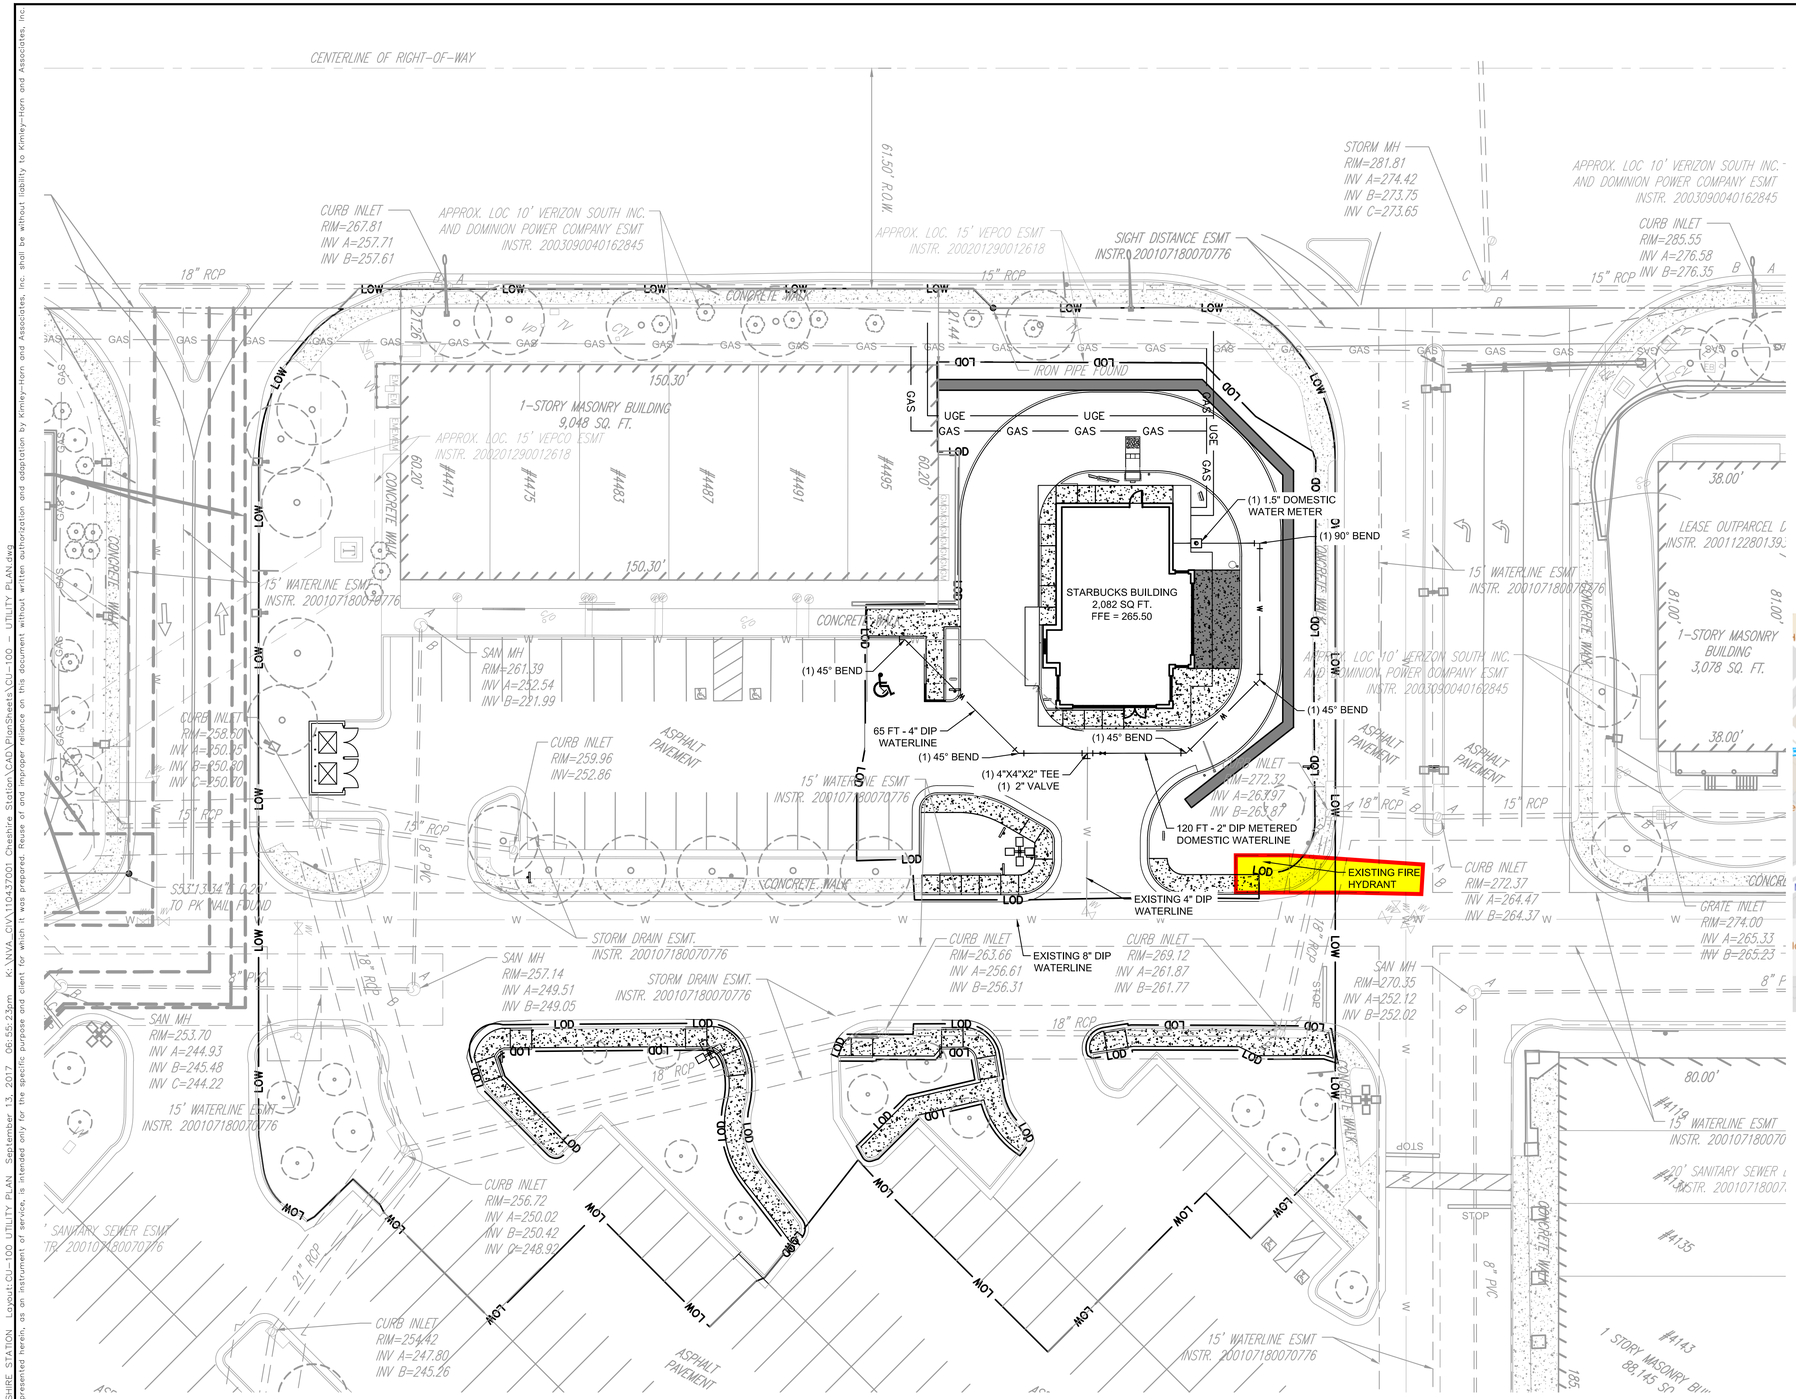

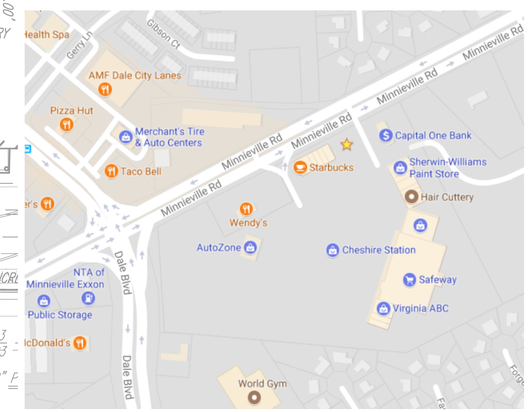

Know what's **below.** **Call** before you dig.

LEGEND

- LEASE LINE (VALUE AC)
- PROPOSED SANITARY SEWER
- PROPOSED SANITARY SEWER MANHOLE
- PROPOSED SANITARY SEWER CLEANOUT
- EXISTING SANITARY SEWER MANHOLE
- EXISTING SANITARY SEWER PIPE
- PROPOSED STORM PIPE
- PROPOSED STORM MANHOLE
- PROPOSED STORM CLEANOUT
- EXISTING STORM PIPE
- EXISTING STORM MANHOLE
- PROPOSED WATERLINE
- EXISTING WATERLINE
- TEST PIT LOCATION

No.	REVISIONS	DATE	BY

Kimley»Horn

© 2017 KIMLEY-HORN AND ASSOCIATES, INC.
11400 COMMERCE PARK DR., SUITE 400, RESTON, VA 20191
PHONE: 703-674-1300 FAX: 703-674-1350
WWW.KIMLEY-HORN.COM

KHA PROJECT 110437001
DATE 08/21/2017
SCALE AS SHOWN
DESIGNED BY ---
DRAWN BY ---
CHECKED BY ---

UTILITY PLAN

STARBUCKS - CHESHIRE STATION

PREPARED FOR

STERLING ORGANIZATION

PRINCE WILLIAM COUNTY VIRGINIA

SHEET NUMBER C-500

Sheet 9 of XX

Plotted By:Gramp, Ryan Sheet Set:110437001 CHESHIRE STATION Layout:CU-100 UTILITY PLAN September 13, 2017 08:56:23am K:\NVA_CIV\110437001 Cheshire Station\CAD\PlanSheets\CU-100 - UTILITY PLAN.dwg
This document, together with the concepts and designs presented herein, as an instrument of service, is intended only for the specific purpose and client for which it was prepared. Reuse of and improper reliance on this document without written authorization and adaptation by Kimley-Horn and Associates, Inc. shall be without liability to Kimley-Horn and Associates, Inc.