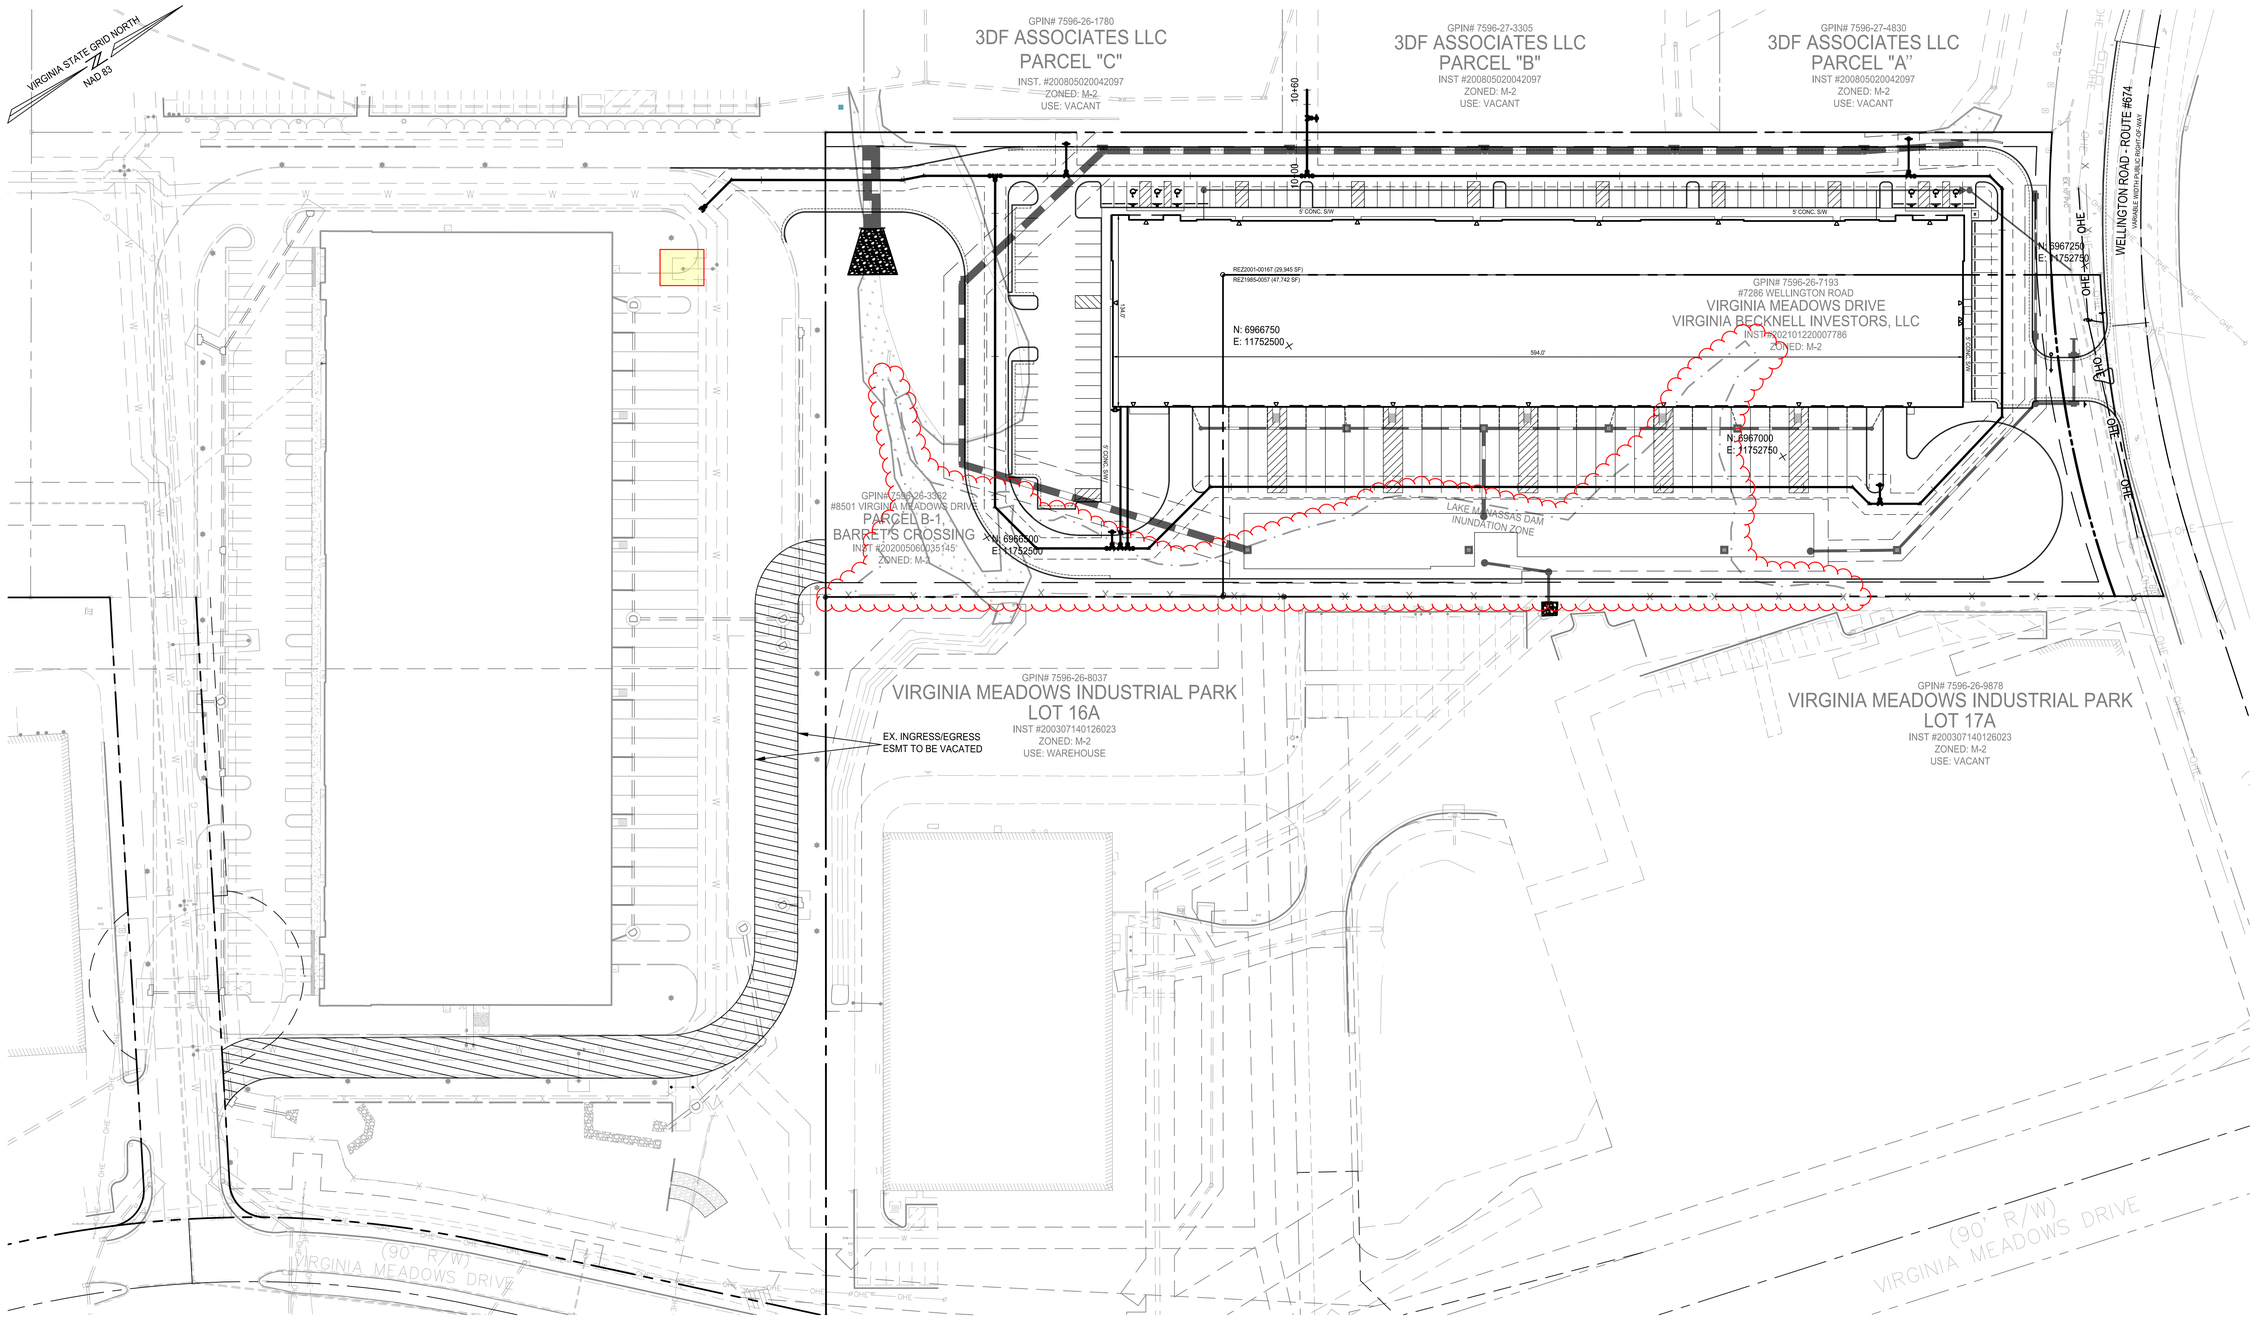

christopher consultants
19 culpeper st
suite #2
warrenton, va 20186
p 703.273.6820
engineering • surveying • land planning

VIRGINIA MEADOWS - BECKNELL
MANASSAS 2.0

BRENTSVILLE DISTRICT, PRINCE WILLIAM
COUNTY, VIRGINIA

MARK	DATE	DESCRIPTION

PROJECT No.: 19161.003.00
DRAWING No.: 110581
DATE: 03-12-2021
SCALE: 1" = #'
DESIGN: XXX
DRAWN: XXX
CHECKED: XXX

SHEET TITLE:

OVERALL PLAN

SHEET No.

C400